ORIGINAL
QUALITY DEPT.

ASSEMBLY LIST FOR PAR-G04-221A WBS-G04 UNIT 11000					
NO.	DRESCIPTION	QTY	AREA (M)²	WEIGHT(Kg)	REMARKS
G04PR221A0FR101RP	WELDED FRAME	1	329.16	8043.59	
TOTAL			329.16	8043.59	

BOLT LIST FOR ASSEMBLY-G04PR221A0FR101RP					1 PIECE
DIA	GRADE	TYPE	LENGTH	NOS.	MEMBER

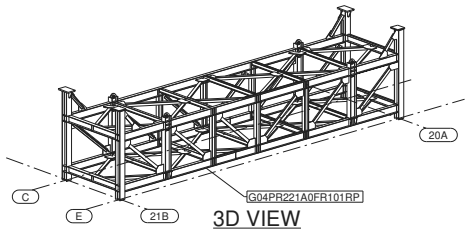

3D VIEW

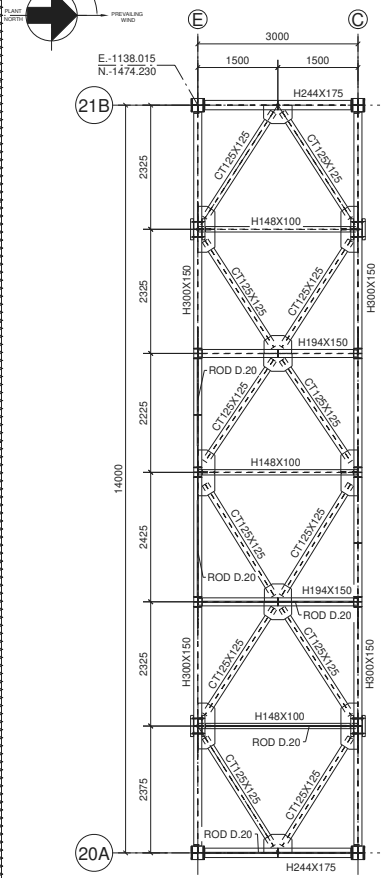

PLAN AT EL.+117.380 T.O.S
Scale (1:50)
ALL PLAN BRACINGS SHALL BE AT T.O.S. -115 MM (UNO)

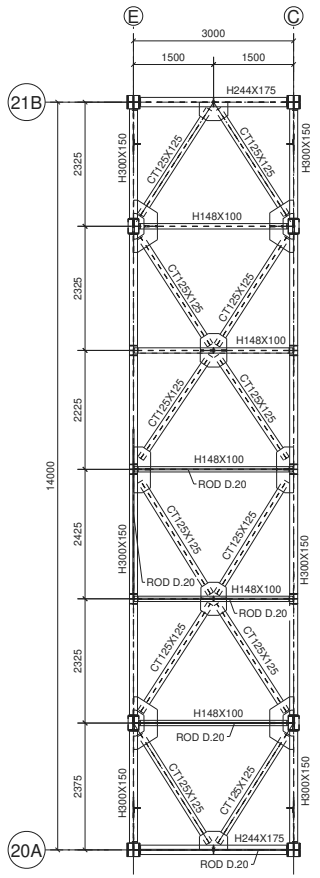

PLAN AT EL.+119.380 T.O.S
Scale (1:50)
ALL PLAN BRACINGS SHALL BE AT T.O.S. -115 MM (UNO)

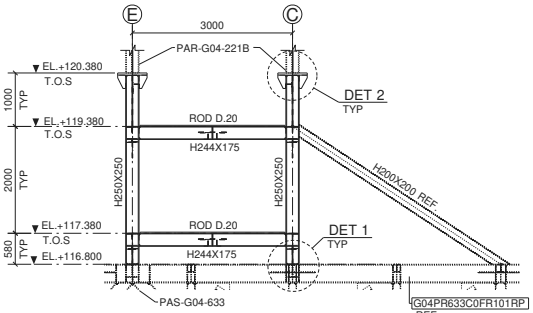

ELEVATION ON GRID 20A
Scale (1:50)

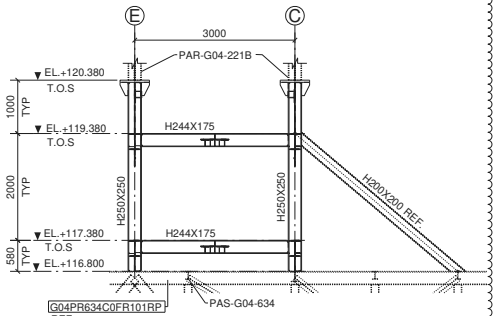

ELEVATION ON GRID 21B
Scale (1:50)

FOR CONSTRUCTION

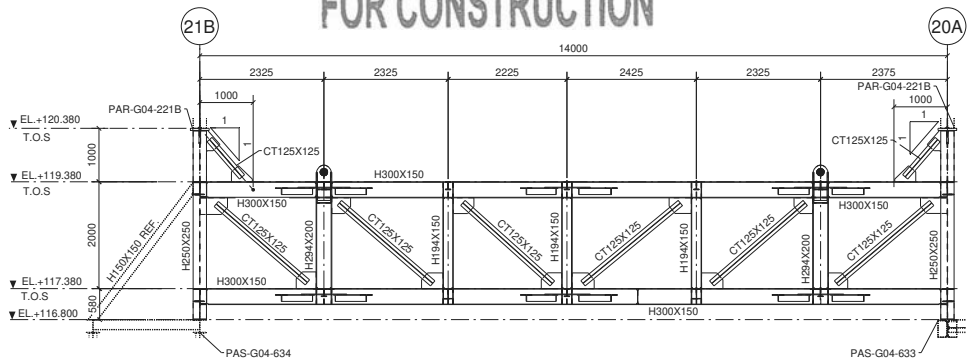

ELEVATION ON GRID C
Scale (1:50)

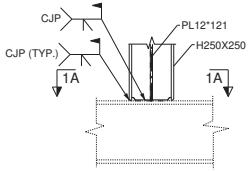

DETAIL 1
Scale (1:15)

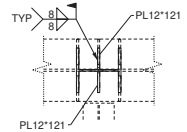

1A - 1A
Scale (1:15)

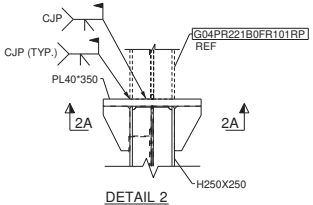

DETAIL 2
Scale (1:15)

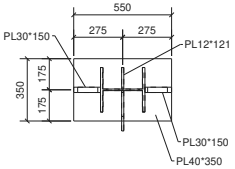

2A - 2A
Scale (1:15)

RECEIVED
27 AUG 2020
Sarcon (TH) Co.,Ltd.

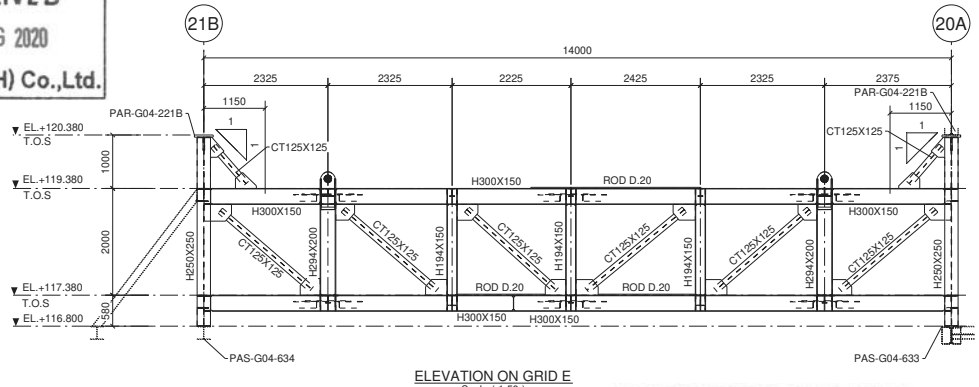

ELEVATION ON GRID E
Scale (1:50)

CONTROLLED

KEYPLAN

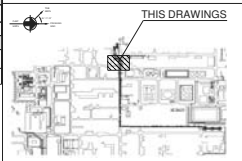

NOTES

1. ALL DIMENSIONS ARE IN MILLIMETERS AND ALL ELEVATIONS AND CO-ORDINATES ARE IN METERS UNLESS NOTED OTHERWISE.

LEGENDS

S.R. 20 DIA ROD ABOVE T.O.S.
PAR : PRE-ASSEMBLED RACK
H200 : H200X200
CT125 : CT125X125
CT150 : CT150X150
CT175 : CT175X175
CT200 : CT200X200

READ THIS DRAWING IN CONJUNCTION WITH DRAWING NO.
R1118111-11000-CS-SDR-17101-1001 TO 1006

HOLD LIST

DOCUMENT STATUS	SIGNED	DATE
C= REVIEWED WITH NO COMMENTS		
C1 REVIEWED WITH COMMENTS AS NOTED. COMMENTS SHALL BE CONSIDERED. REVISE AND RESUBMIT THE DELIVERABLE FOR REVIEW. PROCEED WITH FABRICATION.		
C2= REJECTED DO NOT PROCEED WITH FABRICATION.		
C3= RECEIVED FOR INFORMATION ONLY.		
NCF- VENDOR/SUPPLIER CERTIFIED FINAL.		

ISSUE OF CERTIFIED FINAL DOCUMENT DOES NOT RELIEVE SUPPLIER OF RESPONSIBILITY OR LIABILITY UNDER THE CONTRACT/PURCHASE ORDER.

DWG NO. | TITLE

REFERENCE DRAWINGS

REV	DESCRIPTION	BY	CHKD	APVD	DATE
0C	ISSUED FOR CONSTRUCTION	NPS	AK	LSK	24/08/20
0B	ISSUED FOR CONSTRUCTION	NPS	AK	LSK	21/08/20
0A	ISSUED FOR CONSTRUCTION	NPS	AK	LSK	29/07/20
0	ISSUED FOR CONSTRUCTION	NPS	AK	LSK	10/07/20

REVISIONS

REV	DATE	APPROVE

ISSUED FOR AS BUILT

DATE	-	-	-	-	-
BY	DRAWN	SURVEY	CHECKED	APPROVED	APPROVED

CONFIDENTIAL
THIS DOCUMENT IS MADE AVAILABLE SUBJECT TO THE CONDITION THAT THE RECIPIENT WILL NEITHER USE NOR DISCLOSE THE CONTENTS EXCEPT AS AGREED IN WRITING WITH THIS OWNER. COPYRIGHT IS VESTED IN THAIOIL PUBLIC COMPANY LIMITED. NEITHER THE WHOLE NOR ANY PART OF THIS DOCUMENT MAY BE REPRODUCED OR DISTRIBUTED IN ANY FORM OR BY ANY MEANS (ELECTRONIC, MECHANICAL, REPROGRAPHIC, RECORDING OR OTHERWISE) WITHOUT PRIOR WRITTEN CONSENT OF THE OWNER.

Thai Oil Public Company Limited
SRIRACHA THAILAND

Petrofac
Joint Venture of Petrofac South East Asia Pte. Ltd., Salpem Singapore Pte. Ltd. and Samsung Engineering (Thailand) Co., Ltd.

TITLE
PAR-G04-221A WBS-G04 UNIT 11000
ERECTION DRAWING
PLAN AT EL.+117.380 T.O.S.
PLAN AT EL.+119.380 T.O.S.
CLEAN FUEL PROJECT, SRIRACHA, THAILAND

SCALE (AS SHOWN)	JOB NO. J-2244		
PROJECT	DRAWING NO.	SEQ. CODE SHEET	REVISION
R1118111	R1118111-11000-CS-SDR-17101	0001	0C

SIZE: A1 841x594

C.REV.	DRAWN	CHK.	APVD
SIGN			
DATE			

CONTRACTOR REVISION	CONTRACTOR DRAWING NO.	SHEET	TOTAL	REV.	DOCU-MENT
0C	2044-11000-CS-520058	001	0C	G04	Z

Tekla Structures